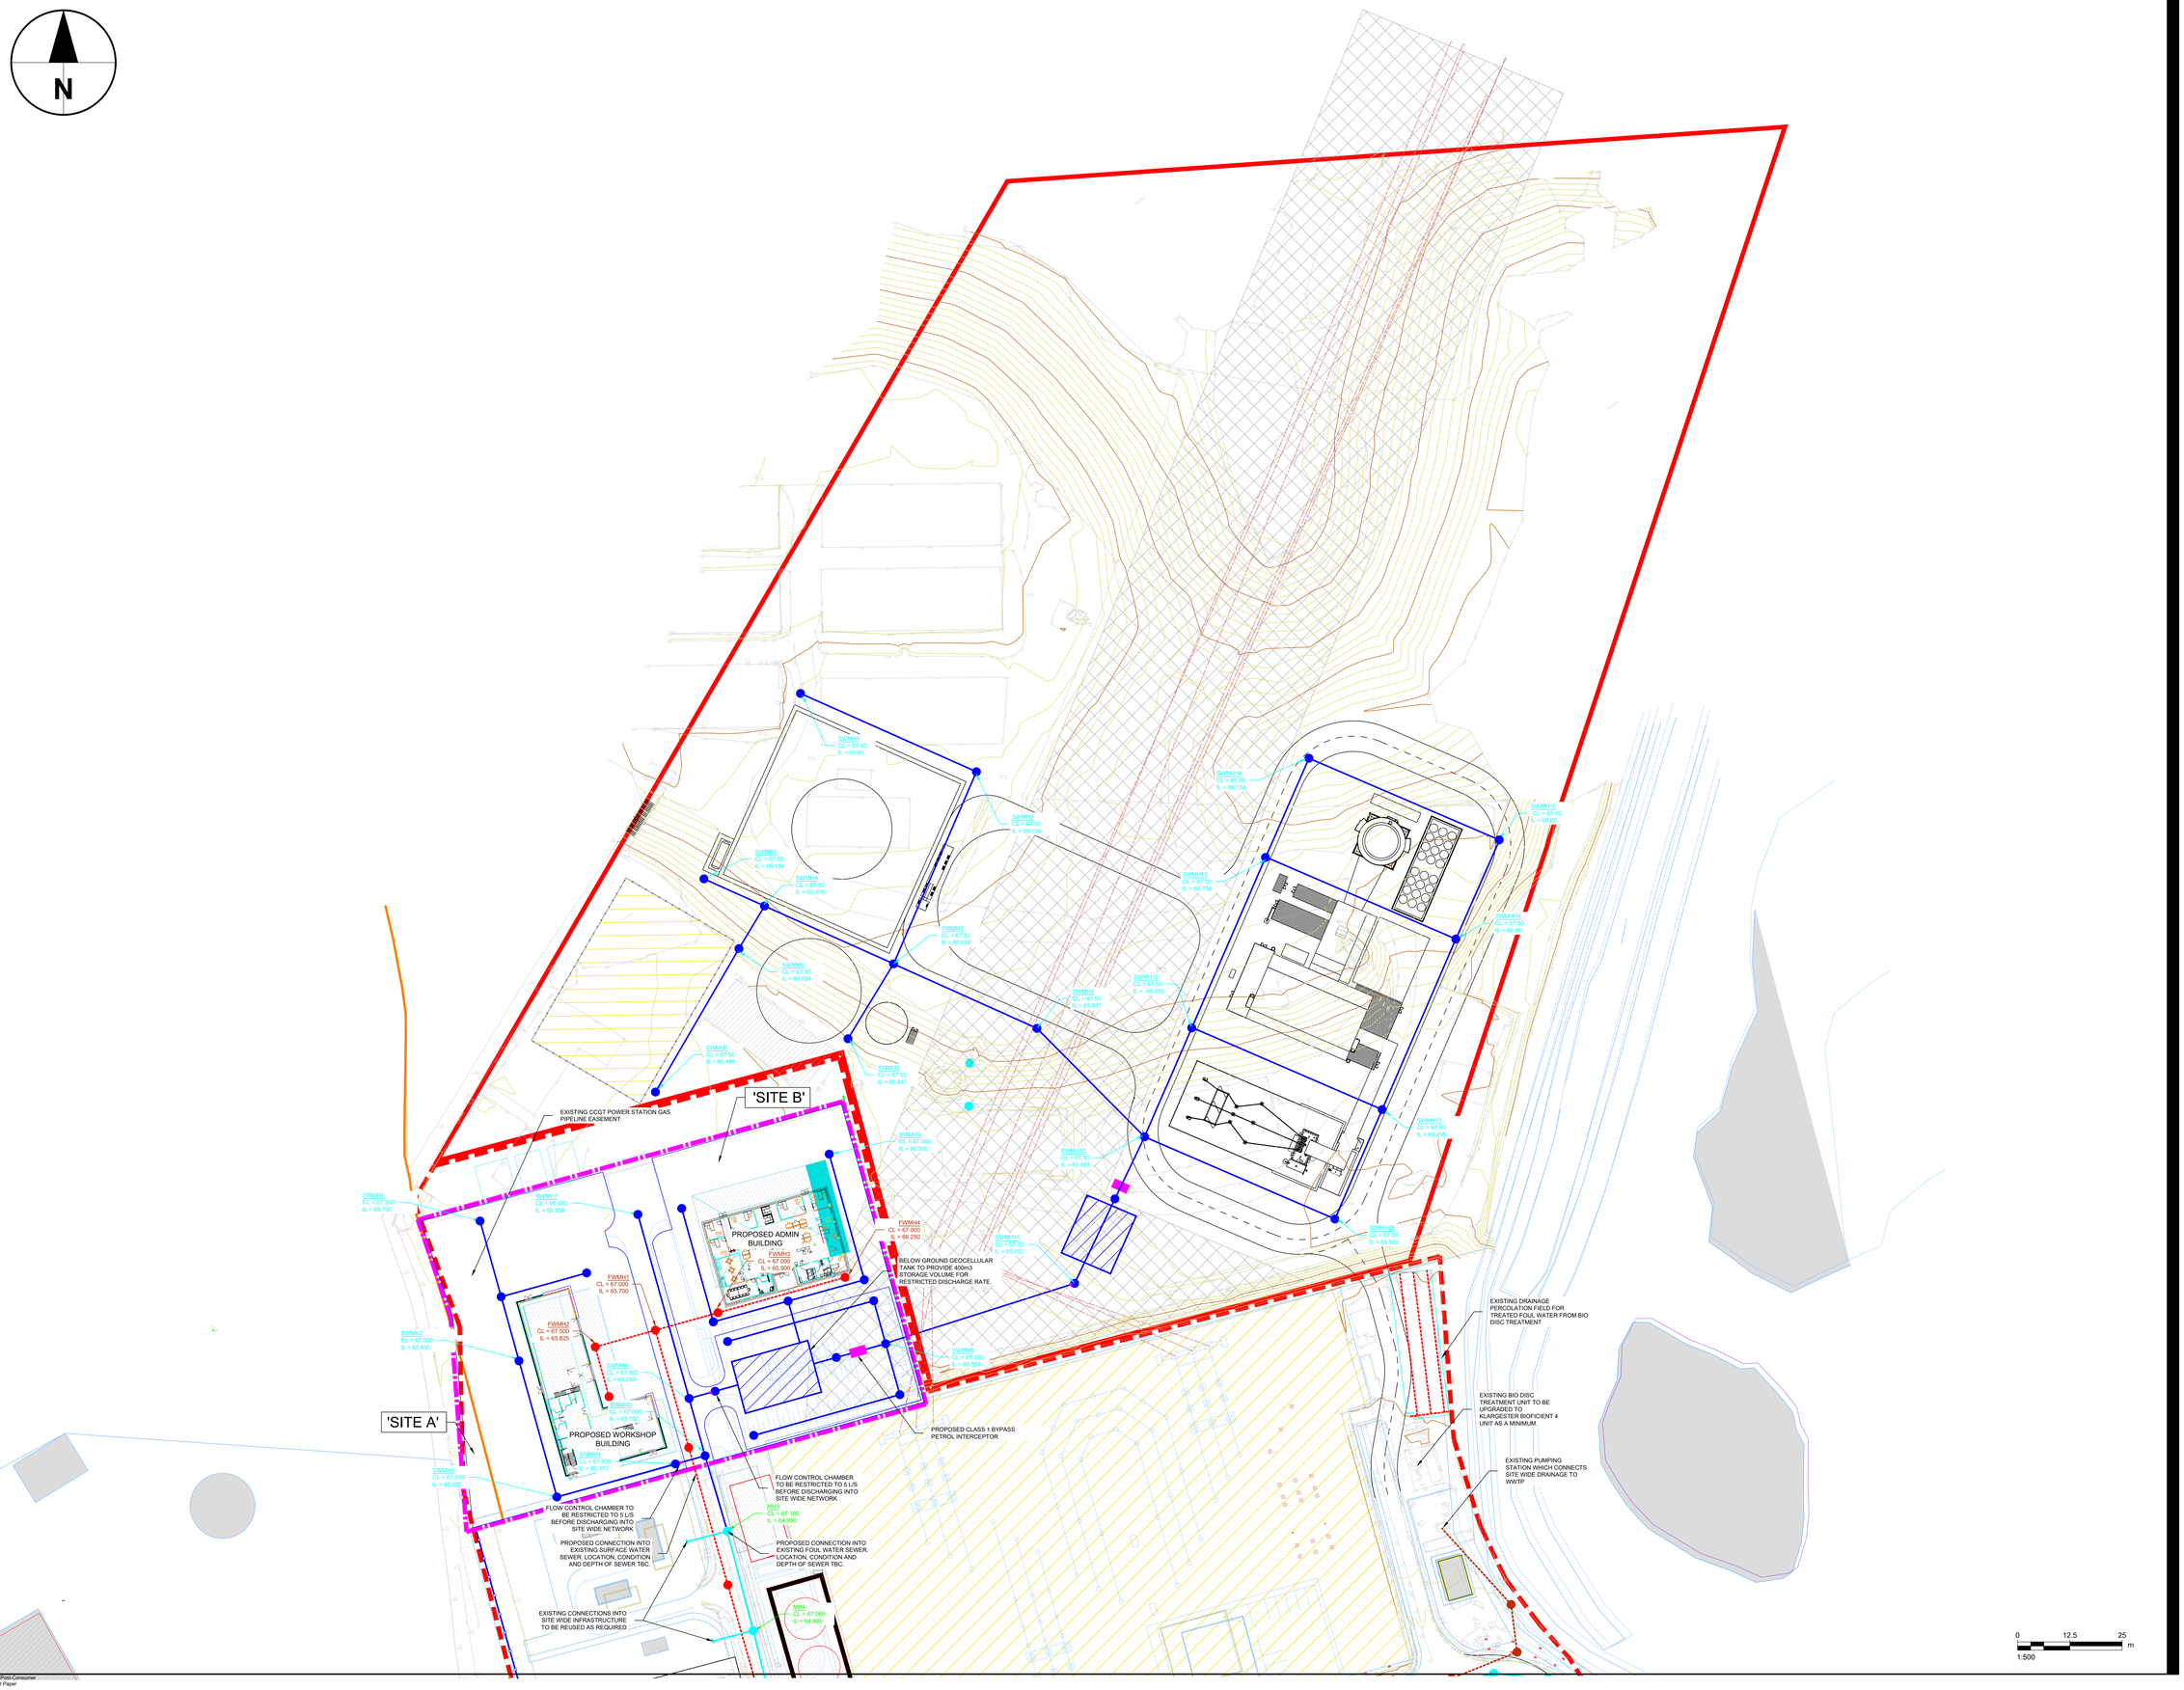

AECOM

PROJECT

TYNAGH NORTH OCGT

CLIENT

EP ENERGY DEVELOPMENT LIMITED

CONSULTANT

AECOM
10th Floor, The Clarence West Building
2 Clarence Street West
Belfast, United Kingdom
T +44-(0)28-9060-7200
www.aecom.com

REGISTRATION

KEY:
- SITE BOUNDARY
- EXISTING STORM WATER PIPE (INDICATIVELY SHOWN)
- EXISTING FOUL WATER PIPE (INDICATIVELY SHOWN)
- PROPOSED SURFACE WATER PIPE
- PROPOSED FOUL WATER PIPE
- EXISTING STORM WATER MANHOLE(INDICATIVELY SHOWN)
- EXISTING FOUL WATER MANHOLE(INDICATIVELY SHOWN)
- PROPOSED SURFACE WATER MANHOLE
- PROPOSED FOUL MANHOLE
- PETROL INTERCEPTOR
- PROPOSED ATTENUATION TANK

ISSUE/REVISION

I/R	DATE	DESCRIPTION

KEY PLAN

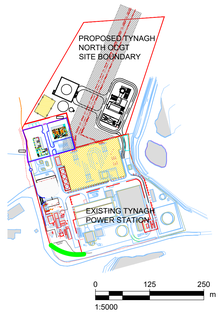

PROJECT NUMBER

60661667

SHEET TITLE

PROPOSED DRAINAGE PLAN

SHEET NUMBER

TYN-NTH-AEC-DRAIN-01

Project Management Initials: Designer: ____ Checked: ____ Approved: ____ ISO A0 841mm x 1189mm

Last saved by: APARNA.JAMGADE(2023-02-02) Last Plotted: 2023-02-02
Filename: \\EU.AECOMNET.COM\EUPROJECT\VOL\UKBLF1-1P\PROPOSALS\2022 FOLDER\PROJECT TYNAGH POWER STATION\911_TRANSPORTATION\911_1_WIP\SHEET\60661667-SHT-CT-0-2000-DRAINAGE LAYOUT_OPTION 2.DWG

Printed on ___% Post-Consumer Recycled Content Paper